Village - Bangor VB-4

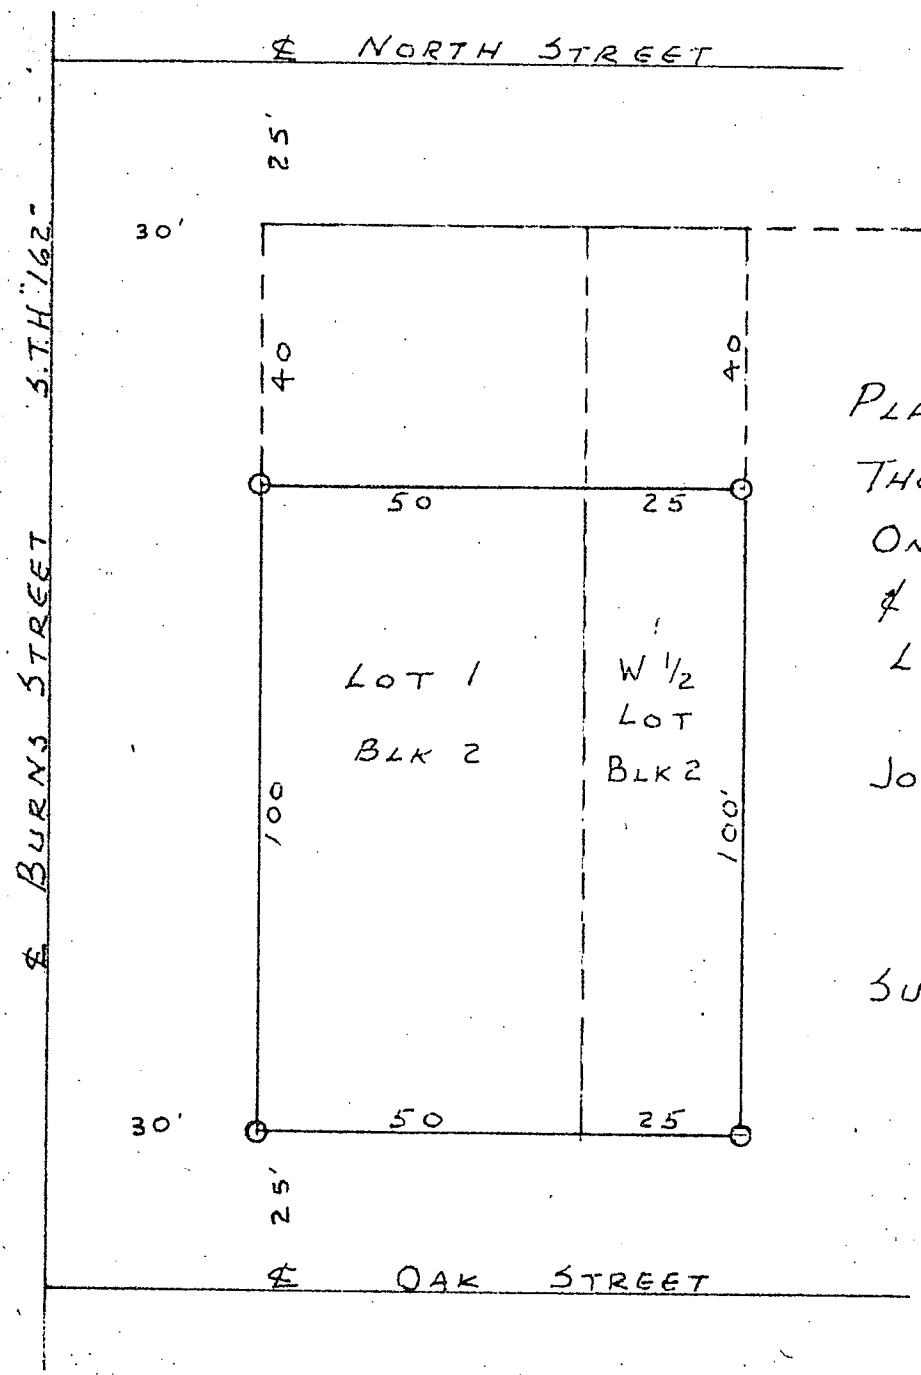

PLAN & SURVEY OF
THE SOUTH 100' LOT
ONE & THE SOUTH 100'
& THE WEST 1/2 OF
LOT 2 ALL IN BLK 2
TO THE
JOHNSON'S ADD'N
VILLAGE OF
BANGOR

SURVEY BY
DAVY ENGR. CO.
J.S.M.

6-12-65

SCALE 1" = 30'

duplicate TB-40

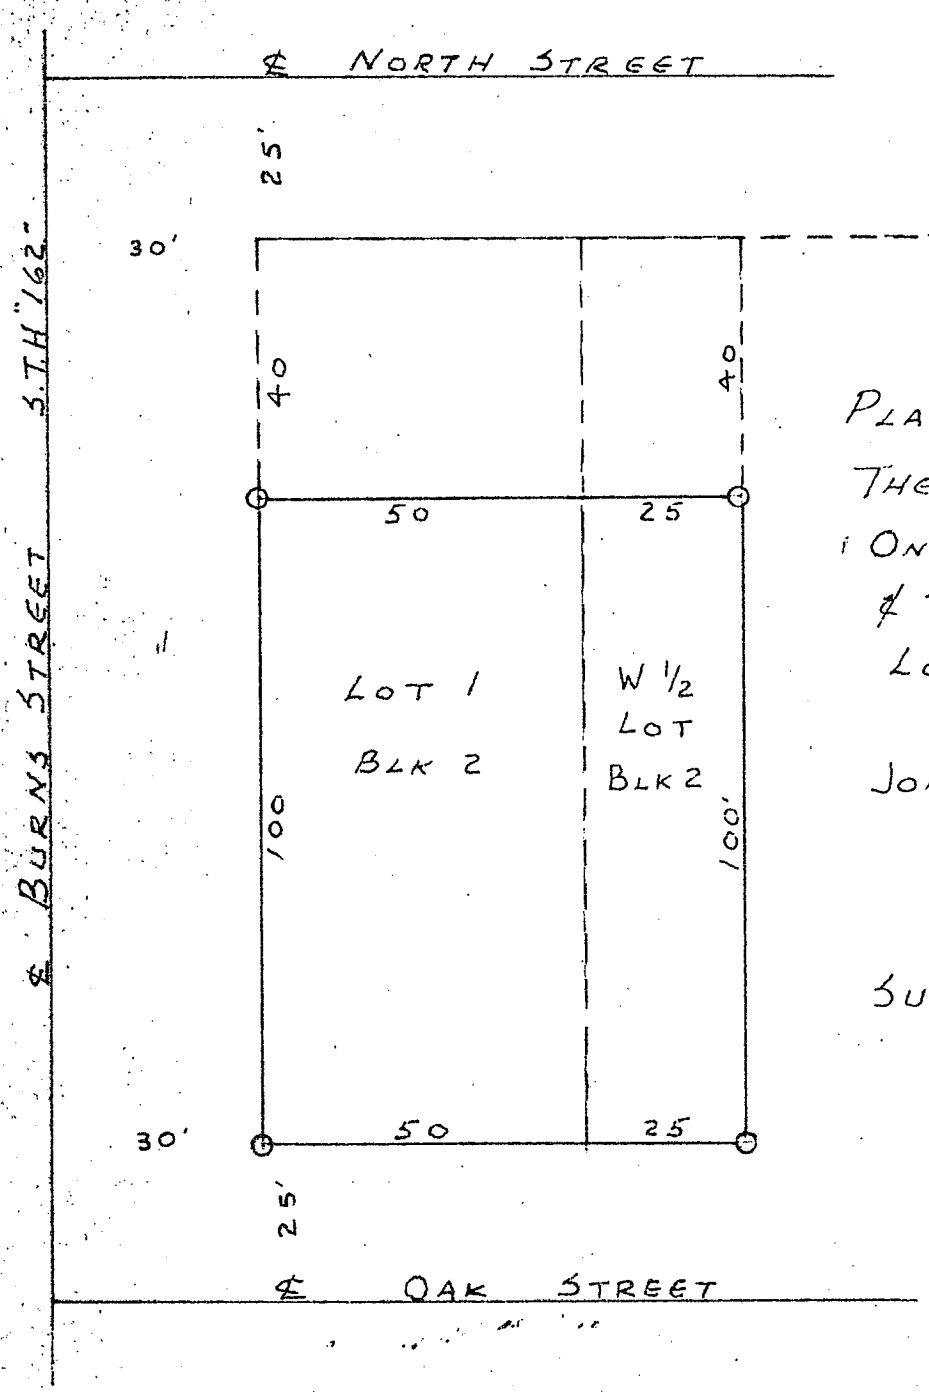

PLAN & SURVEY OF
THE SOUTH 100' LOT
ONE & THE SOUTH 100'
& THE WEST 1/2 OF
LOT ALL IN BLK 2
TO THE
JOHNSON'S ADD'N
VILLAGE OF
BANGOR

SURVEY BY
DAVY ENGR. CO.
J. S. M.

6-12-65

SCALE 1" = 30'