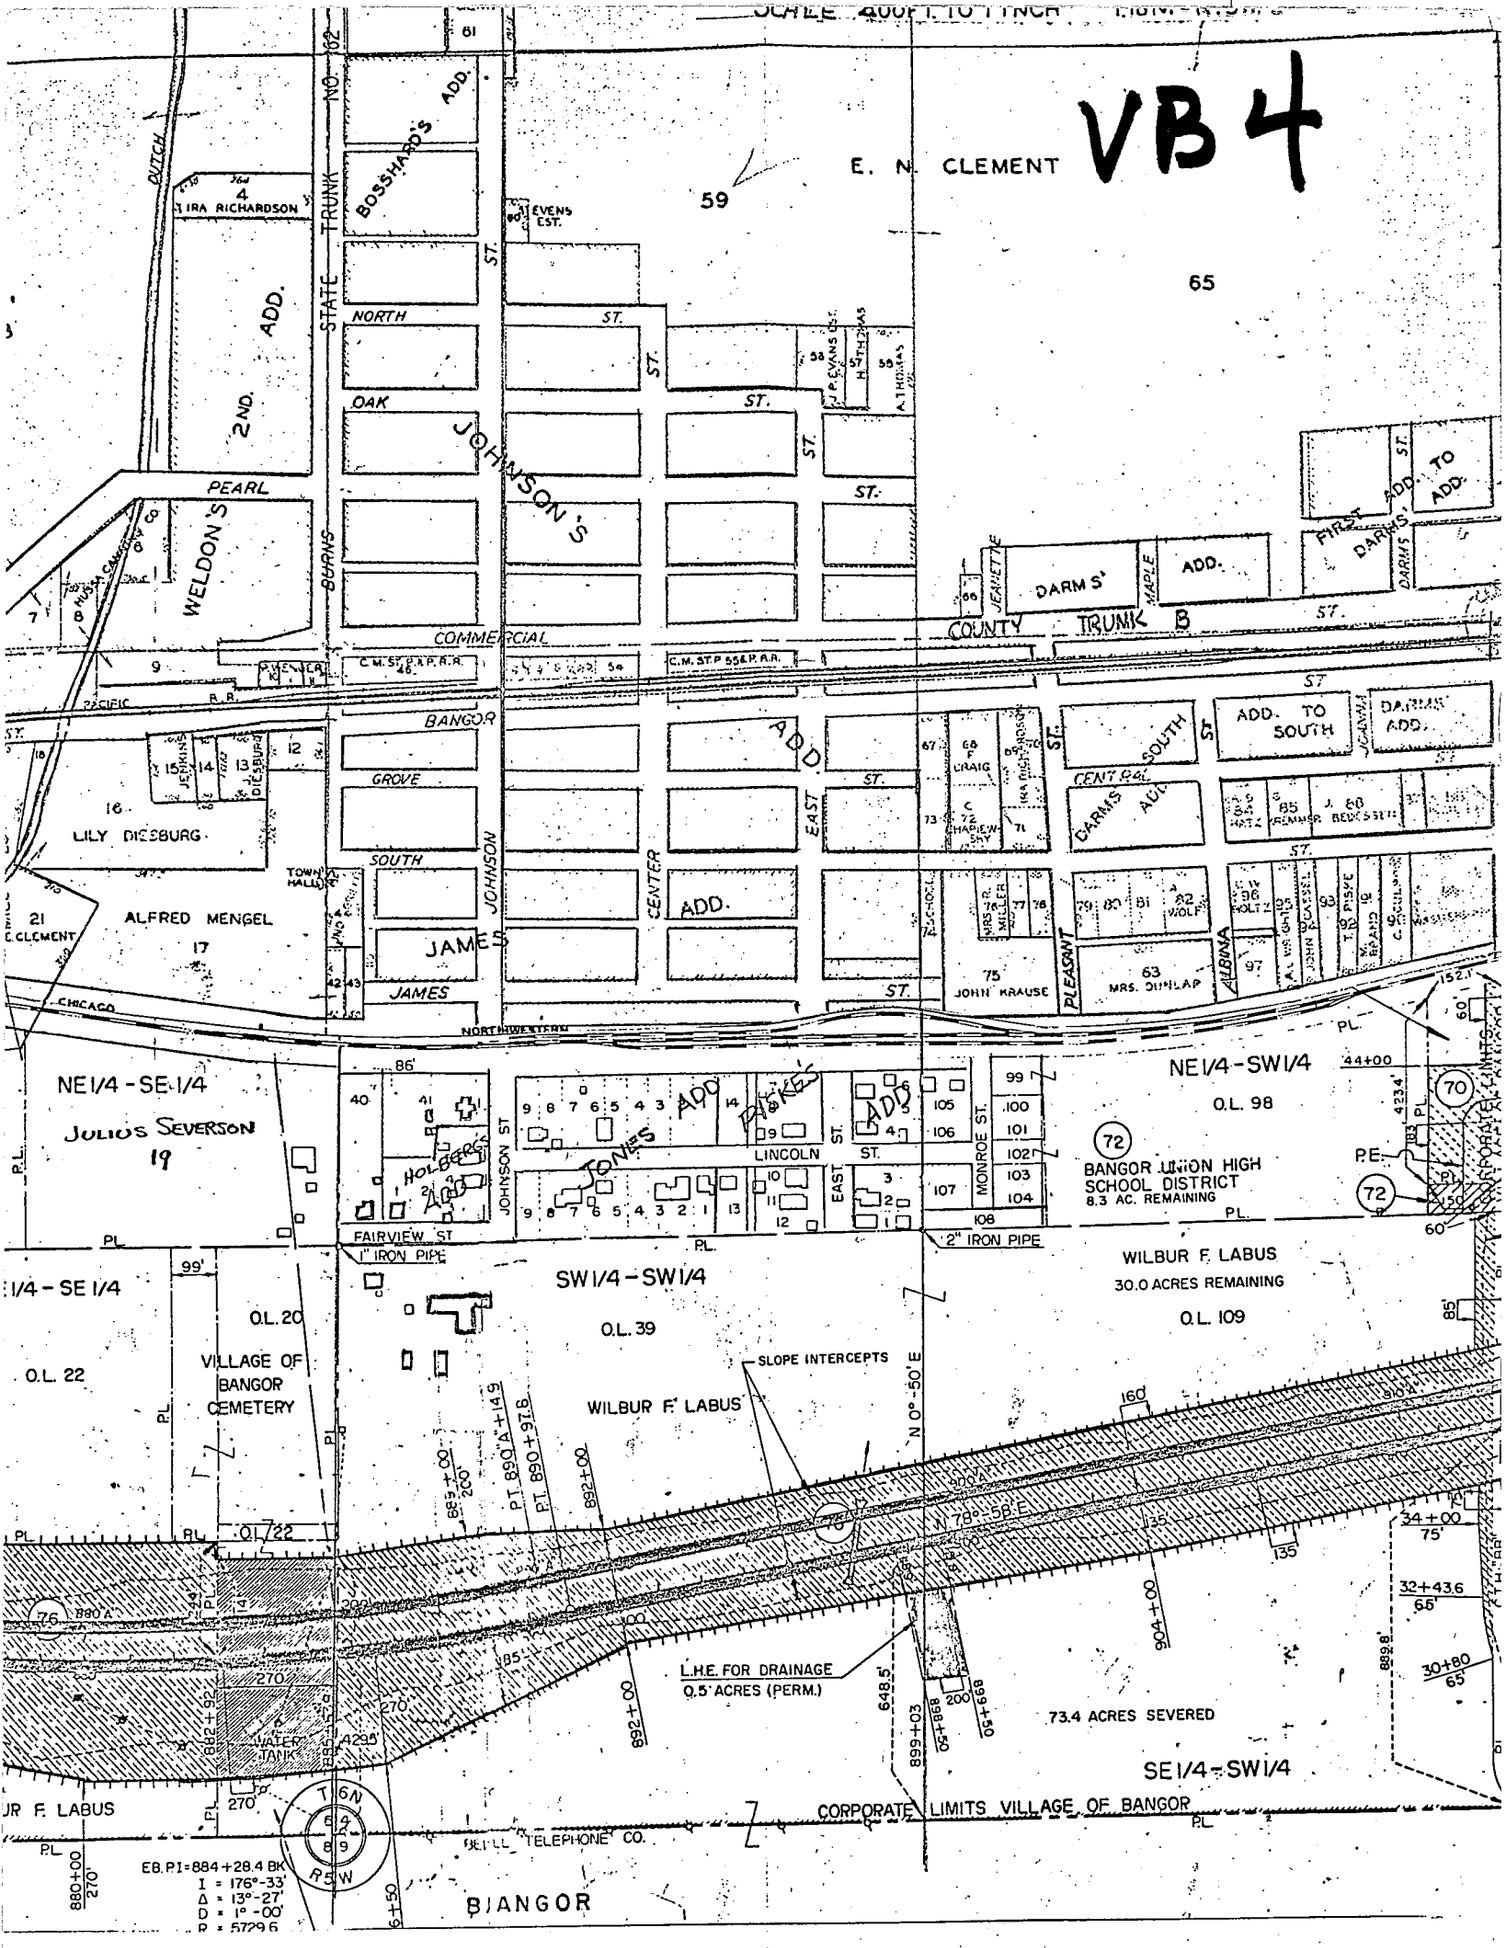
VB4
E. N. CLEMENT
59
65
BOSSHARD'S ADD.
IRA RICHARDSON
STATE TRUNK NO. 162
NORTH ST.
OAK ST.
PEARL ST.
JOHNSON'S
WELDON'S 2ND. ADD.
BURNS ST.
COMMERCIAL
COUNTY TRUNK B
DARMS' ADD.
FIRST ADD. TO DARMS' ADD.
BANGOR
GROVE
SOUTH
JAMES
JOHNSON
CENTER
EAST
ADD.
ADD. TO SOUTH
DARMS ADD.
CENTRAL
DARMS SOUTH ADD.
LILY DIESBURG
ALFRED MENGEL
JOHN KRAUSE
MRS. DUNLAP
PLEASANT
ALBINA
CHICAGO
NORTHWESTERN
NE1/4-SE1/4
JULIUS SEVERSON
19
HOLBERGS ADD.
JONES ADD.
PIKES ADD.
LINCOLN ST.
MONROE ST.
FAIRVIEW ST.
1" IRON PIPE
2" IRON PIPE
NE1/4-SW1/4
O.L. 98
BANGOR UNION HIGH SCHOOL DISTRICT
8.3 AC. REMAINING
WILBUR F. LABUS
30.0 ACRES REMAINING
O.L. 109
SW1/4-SW1/4
O.L. 39
O.L. 20
O.L. 22
VILLAGE OF BANGOR CEMETERY
SLOPE INTERCEPTS
WILBUR F. LABUS
N 0°-50' E
N 78°-58' E
L.H.E. FOR DRAINAGE
0.5 ACRES (PERM.)
73.4 ACRES SEVERED
SE1/4-SW1/4
CORPORATE LIMITS VILLAGE OF BANGOR
BELL TELEPHONE CO.
BIANGOR
EB.P.I=884+28.4 BK
I = 176°-33'
Δ = 13°-27'
D = 1°-00'
R = 5729.6

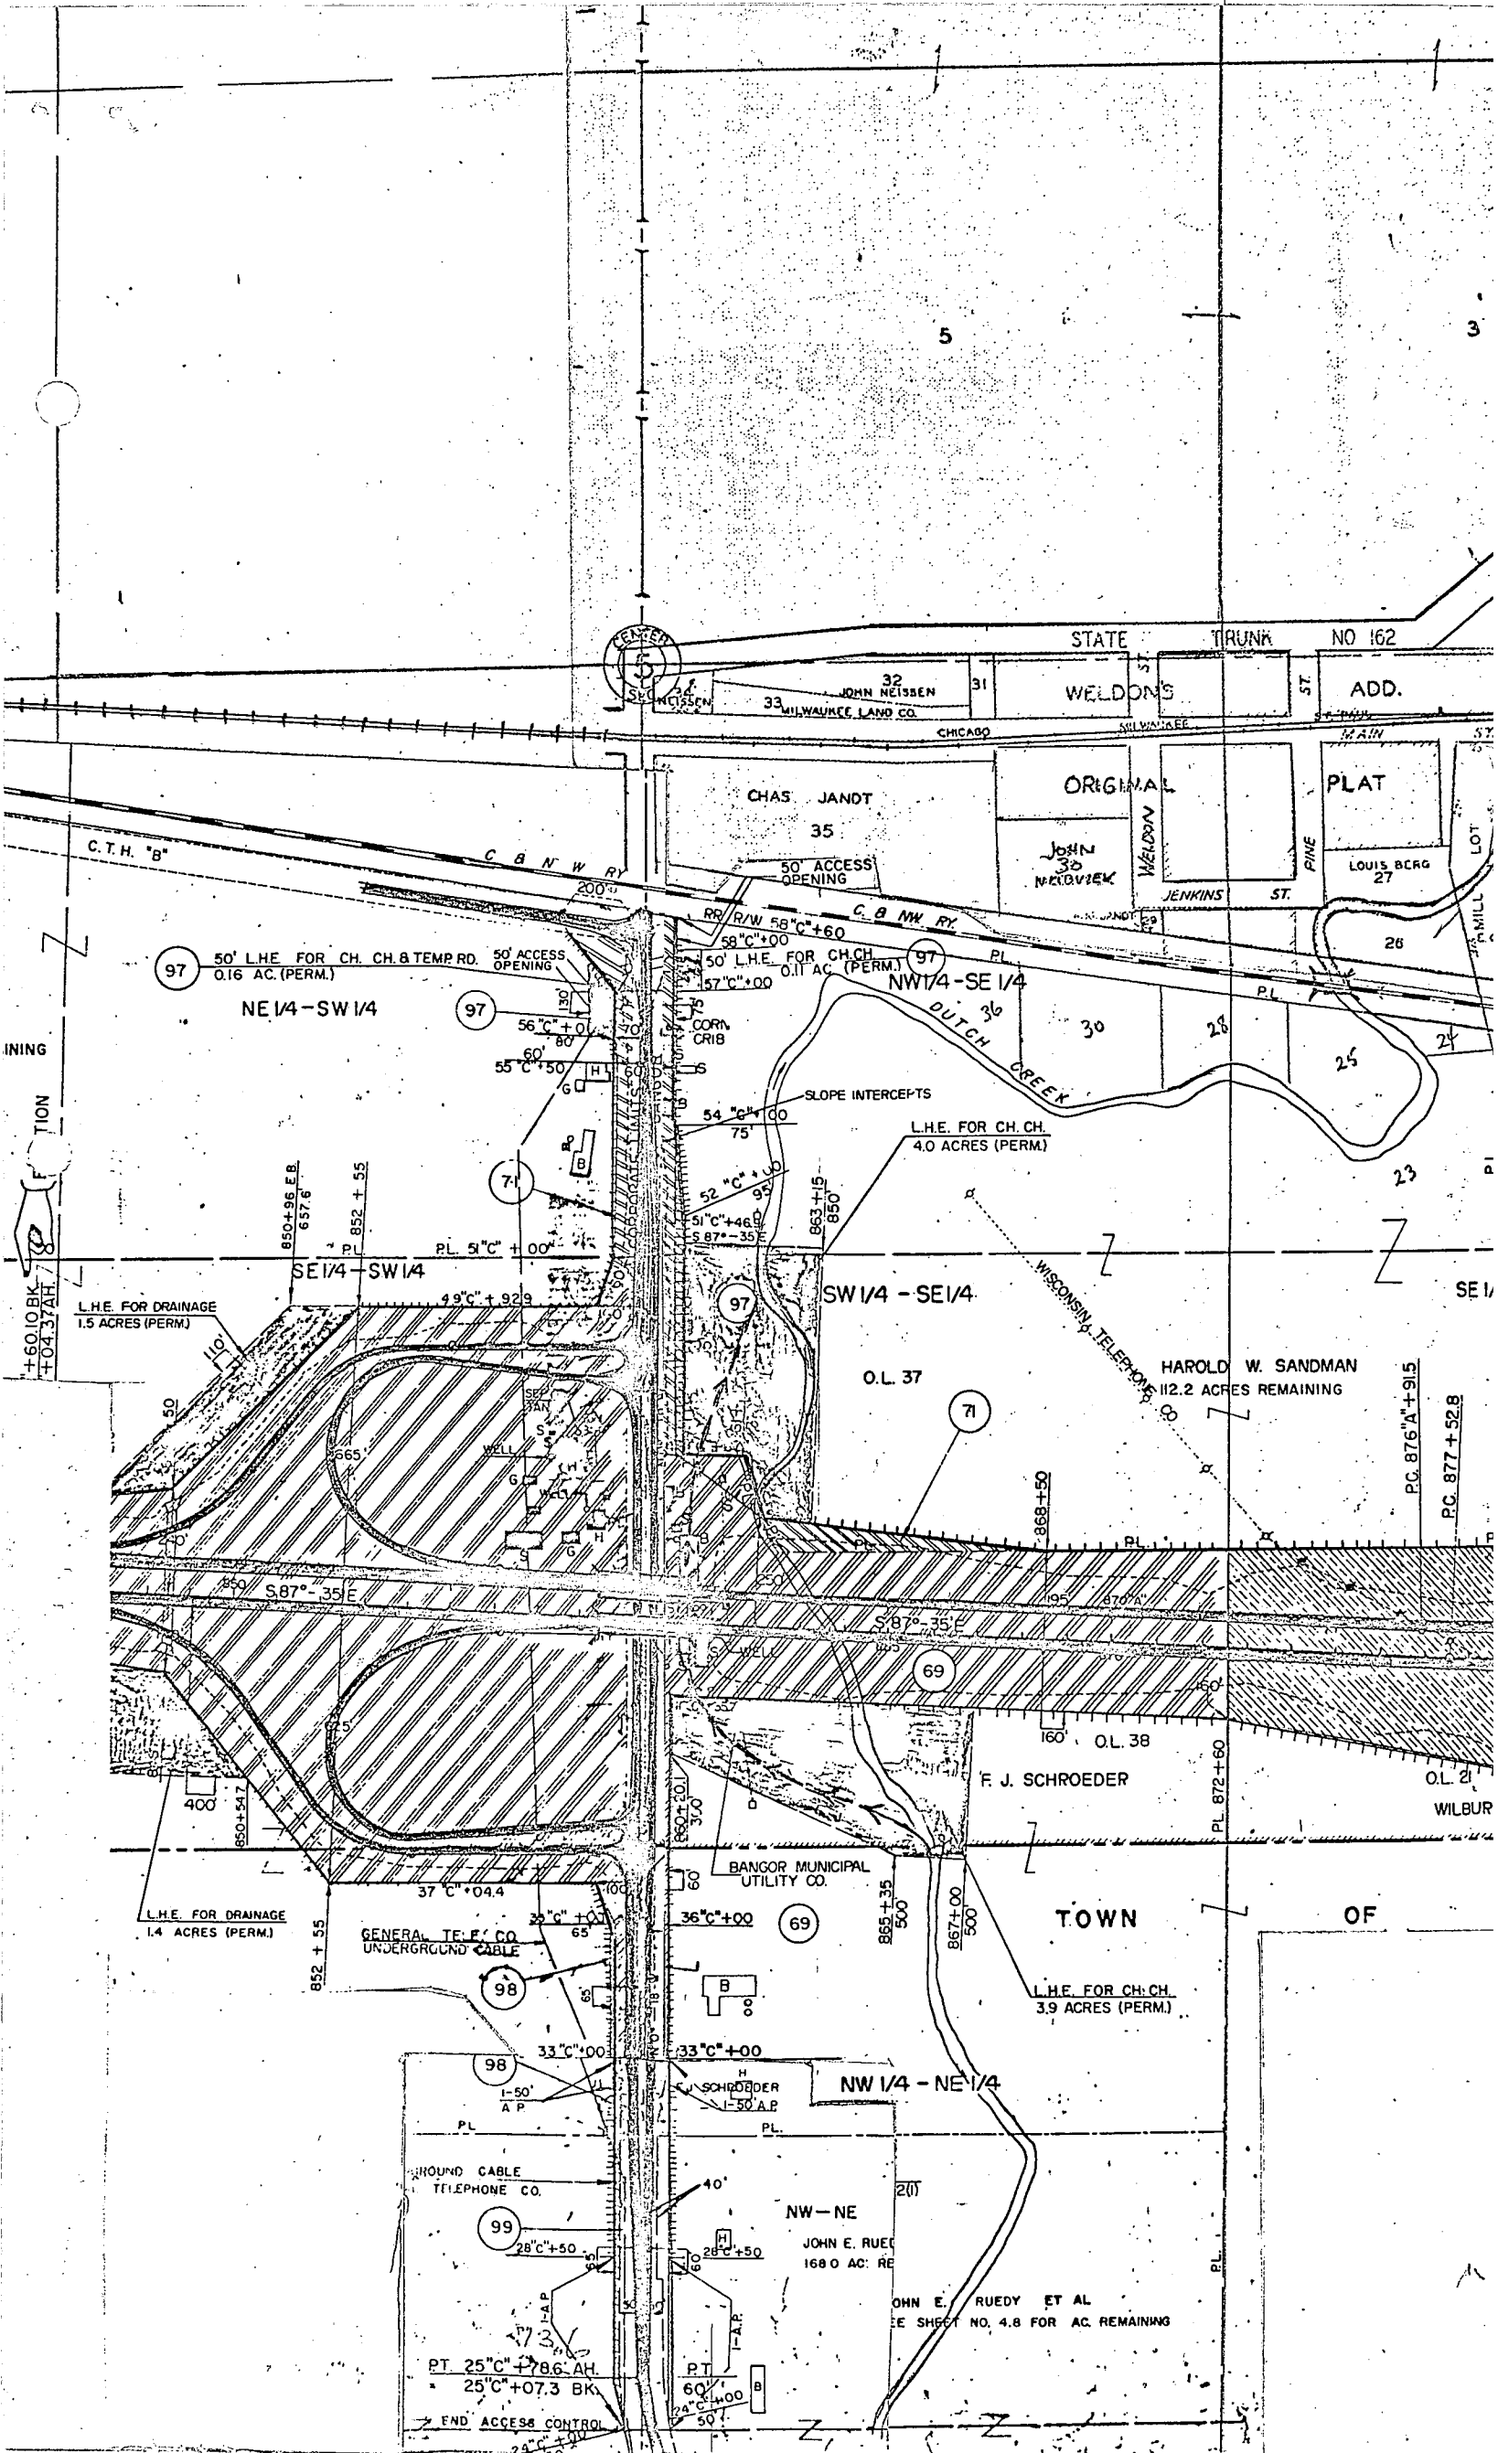

STATE TRUNK NO 162
WELDONS ADD.
ORIGINAL PLAT
CHAS. JANDT
35
JOHN NEISSEN
MILWAUKEE LAND CO.
CHICAGO
MAIN ST.
JENKINS ST.
LOUIS BERG
27
C.T.H. "B"
C & N W RY
50' ACCESS OPENING
50' L.H.E. FOR CH. CH. & TEMP. RD. 0.16 AC. (PERM.)
50' L.H.E. FOR CH.CH. 0.11 AC. (PERM.)
NE 1/4 - SW 1/4
NW 1/4 - SE 1/4
DUTCH CREEK
CORN CRIB
SLOPE INTERCEPTS
L.H.E. FOR CH. CH. 4.0 ACRES (PERM.)
SE 1/4 - SW 1/4
SW 1/4 - SE 1/4
L.H.E. FOR DRAINAGE 1.5 ACRES (PERM.)
WISCONSIN TELEPHONE CO.
HAROLD W. SANDMAN
112.2 ACRES REMAINING
O.L. 37
O.L. 38
F. J. SCHROEDER
BANGOR MUNICIPAL UTILITY CO.
L.H.E. FOR DRAINAGE 1.4 ACRES (PERM.)
GENERAL TELE. CO. UNDERGROUND CABLE
TOWN OF
L.H.E. FOR CH. CH. 3.9 ACRES (PERM.)
NW 1/4 - NE 1/4
NW - NE
JOHN E. RUEDY ET AL
END ACCESS CONTROL