16-5-4-3 VB-47

PLAT OF SURVEY

Lots 5 & 6 of Block 1 of Darms South Addition to the Village of Bangor, LaCrosse County, Wisconsin.

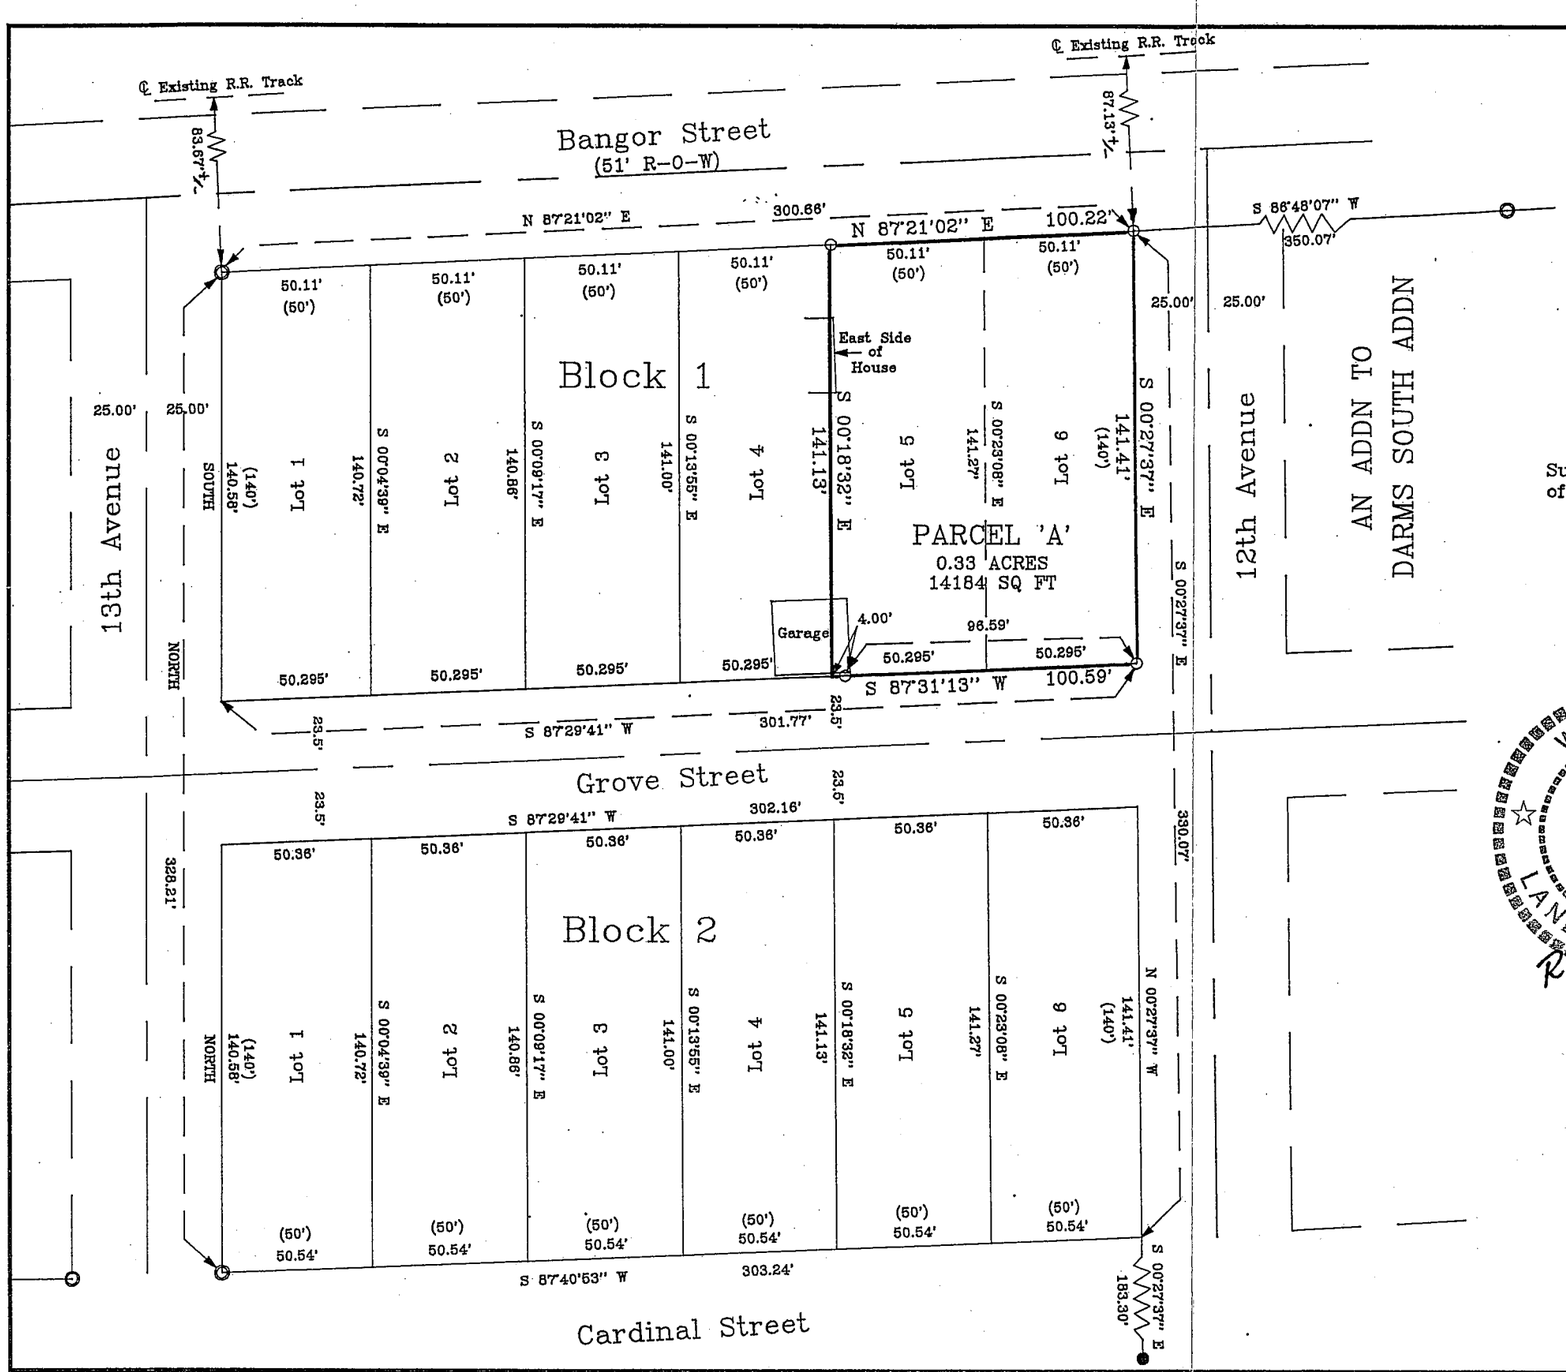

SURVEYOR'S CERTIFICATE

I, Rodney H. Maxwell, Registered Land Surveyor, hereby certify that the Survey shown and represented herein is an accurate and true representation of the lines surveyed to the best of my knowledge and belief.

WISCONSIN RODNEY H MAXWELL S - 1826 Sparta Wis LAND SURVEYOR 2/2/98

Rodney H. Maxwell
MAXWELL SURVEYING
7457 Highway 16, Suite C
Sparta, Wisconsin
2 February, 1998

Bearings are based on the West line of the Darm's South Addition, assumed to bear North.

LEGEND

- ⊙ = Found 1" Iron Pipe in Place.
- ○ = Set 3/4" X 24" Iron Rod.
- ● = Found 1" Iron Rod
- ( ) = Recorded Distances

50 0 50 100 150

Scale 1" = 50'

DRAWN BY: D. Hefner APPROVED BY: R. Maxwell	REVISIONS	~~XXXXXX~~ Ordered by:	SHT. NAME
DATE: 2 February, 1998 PROJ. NO. 98 - 01 - 03		Tom Thompson	SHT. NO.
DWG. NO.: DWG.			