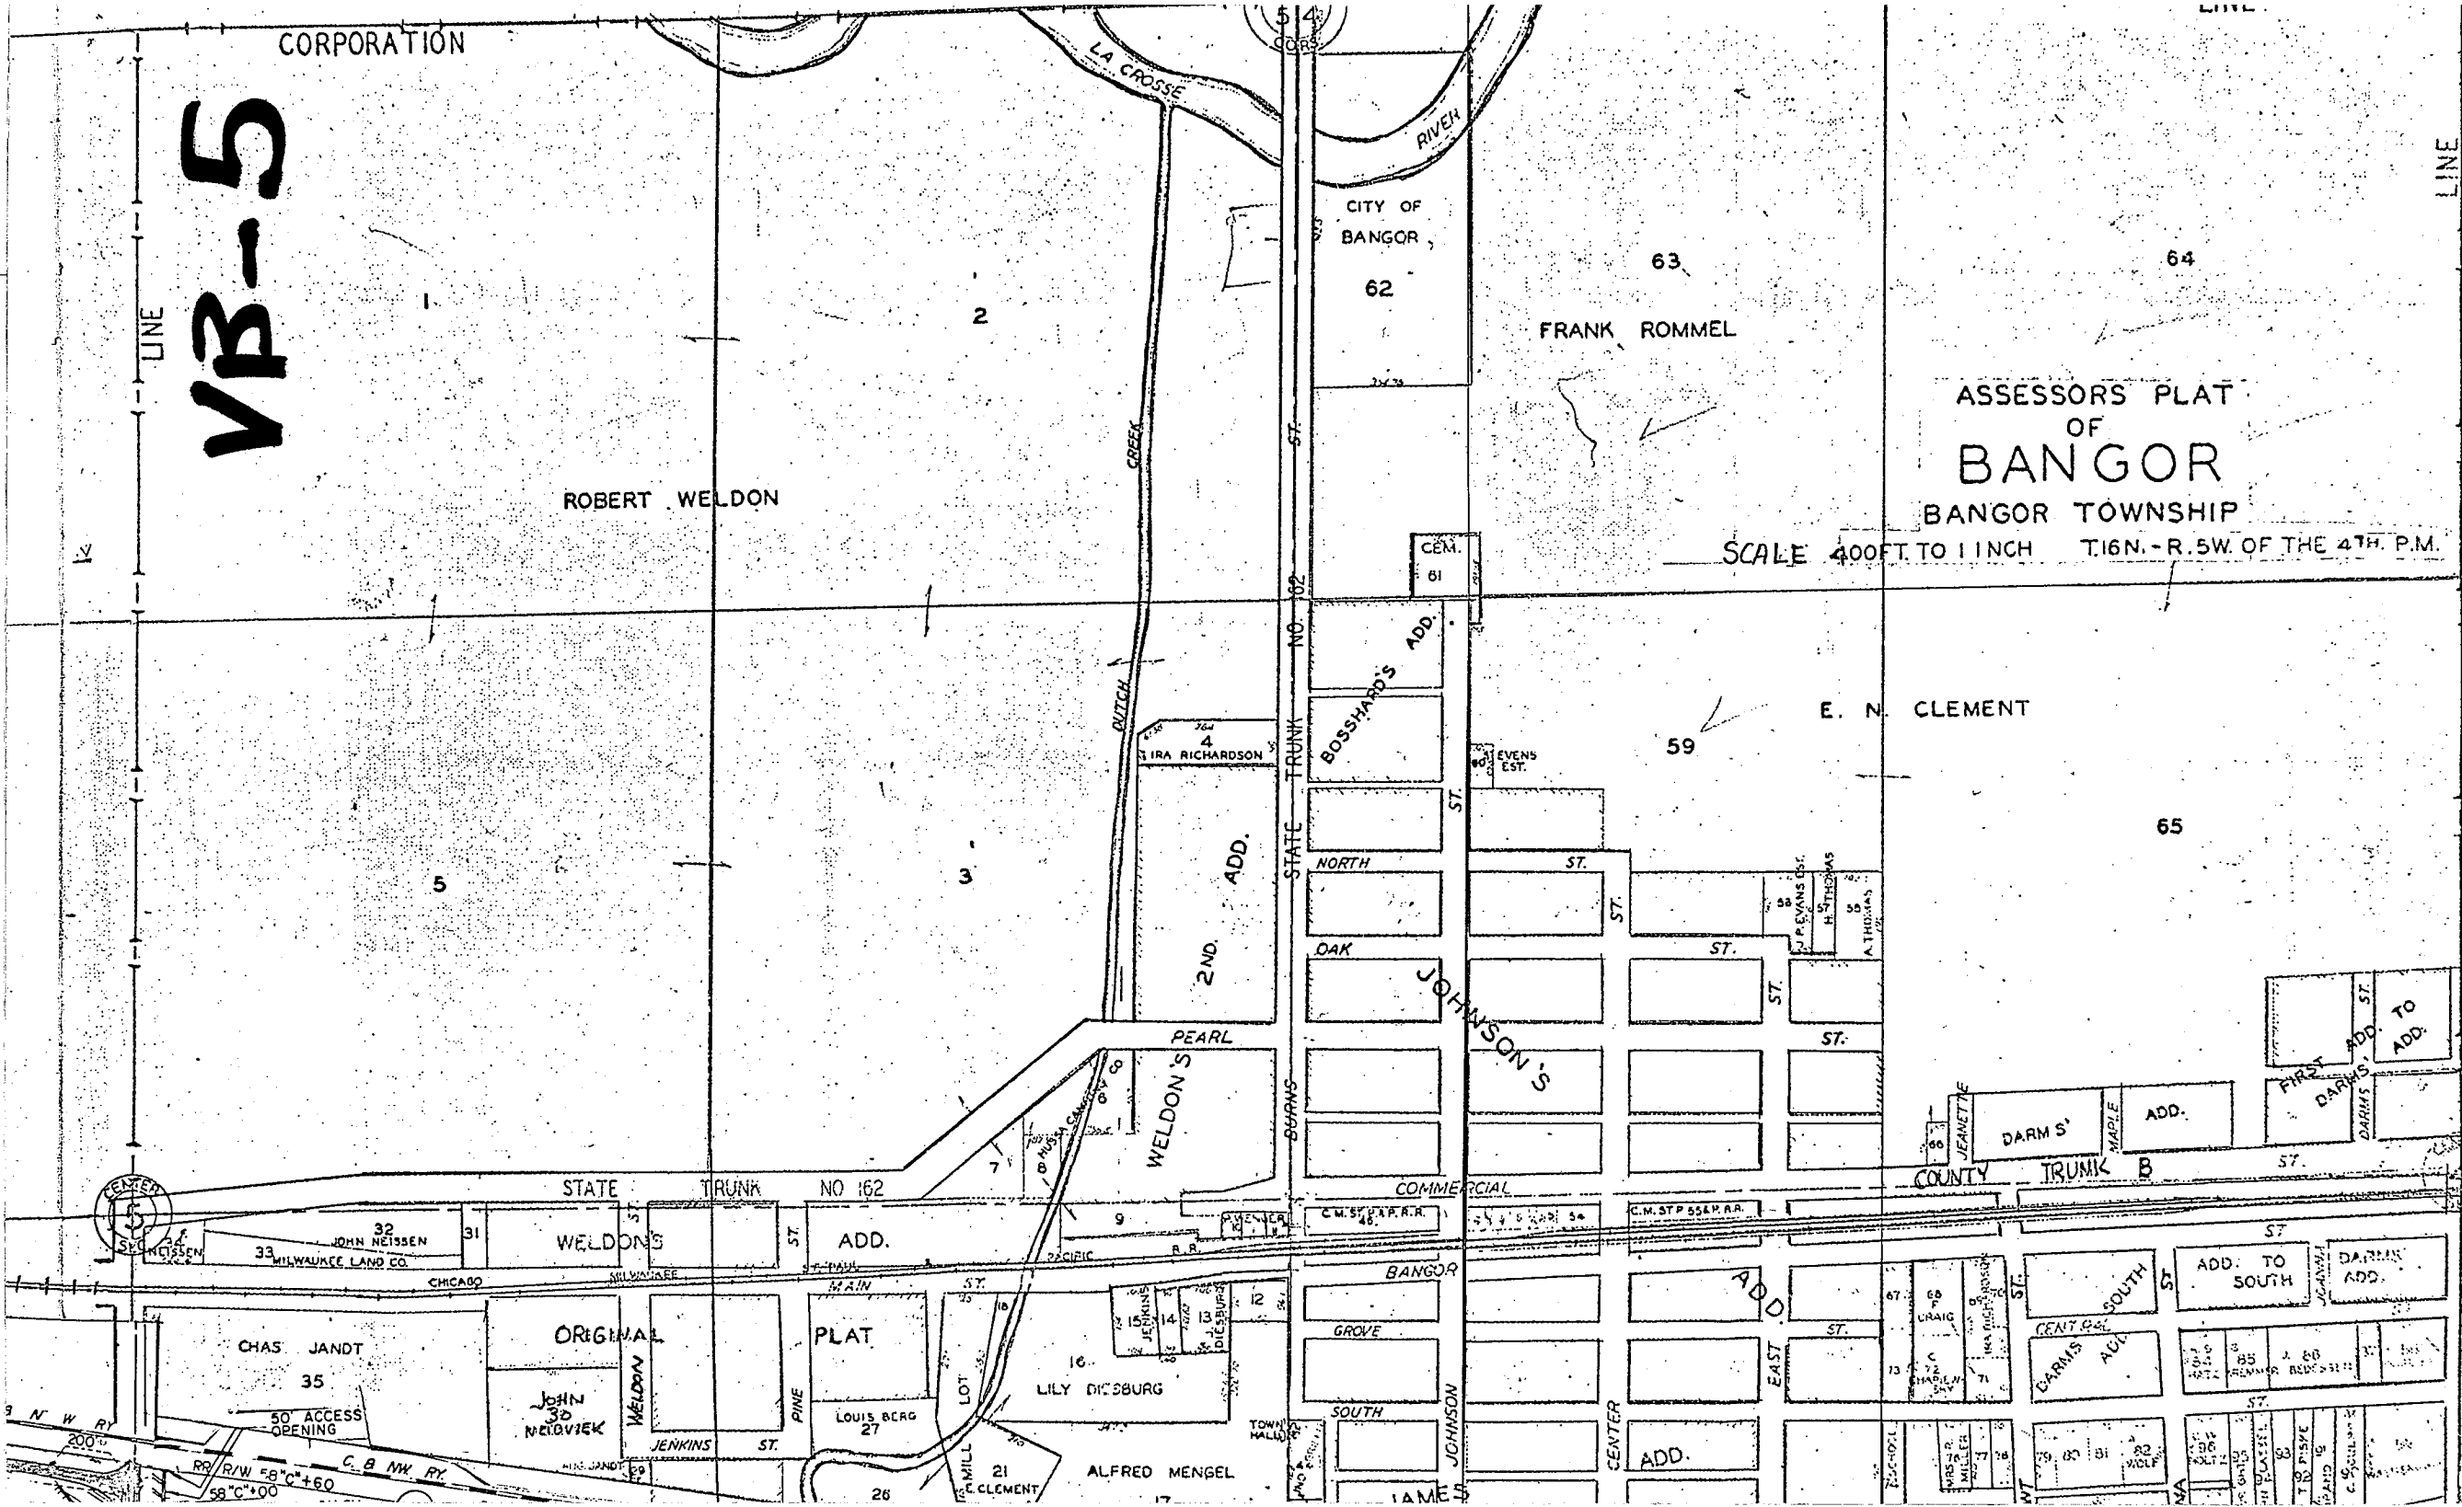
VB-5
ASSESSORS PLAT
OF
BANGOR
BANGOR TOWNSHIP
SCALE 400FT. TO 1 INCH T.16N.-R.5W. OF THE 4TH. P.M.
CORPORATION
LINE
LA CROSSE
RIVER
CITY OF BANGOR
62
63
64
FRANK ROMMEL
ROBERT WELDON
CREEK
DUTCH
CEM. 61
BOSSHARD'S ADD.
E. N. CLEMENT
59
65
IRA RICHARDSON
EVENS EST.
STATE TRUNK NO. 162
NORTH ST.
OAK ST.
PEARL ST.
2ND. ADD.
JOHNSON'S
WELDON'S
BURNS
COMMERCIAL
COUNTY TRUNK B
STATE TRUNK NO 162
WELDON'S ADD.
JOHN NEISSEN
MILWAUKEE LAND CO.
CHICAGO
MAIN ST.
BANGOR
GROVE
SOUTH
JOHNSON
CENTER
EAST
ORIGINAL PLAT
CHAS JANDT
35
50' ACCESS OPENING
JOHN NELOVIEK
WELDON
PINE
JENKINS ST.
LOUIS BERG
27
LILY DIESBURG
ALFRED MENGEL
MILL LOT
C. B. NW. RY.
RR R/W 58"C"+60
58"C"+00
JAMES
ADD.
DARMS' ADD.
FIRST ADD. TO DARMS' ADD.
JEANETTE
MAPLE
ADD. TO SOUTH
DARMS ADD.
CENTRAL
SOUTH
JOANNA
TOWN HALL
C.M. ST. P. & P. R.R.
C.M. ST. P. 55 & P. R.R.
PACIFIC R.R.
HUSSA CAMPING CO.
CENTER