File In Village of Bangor
Old D.O.T. Map, Hwy. "162"
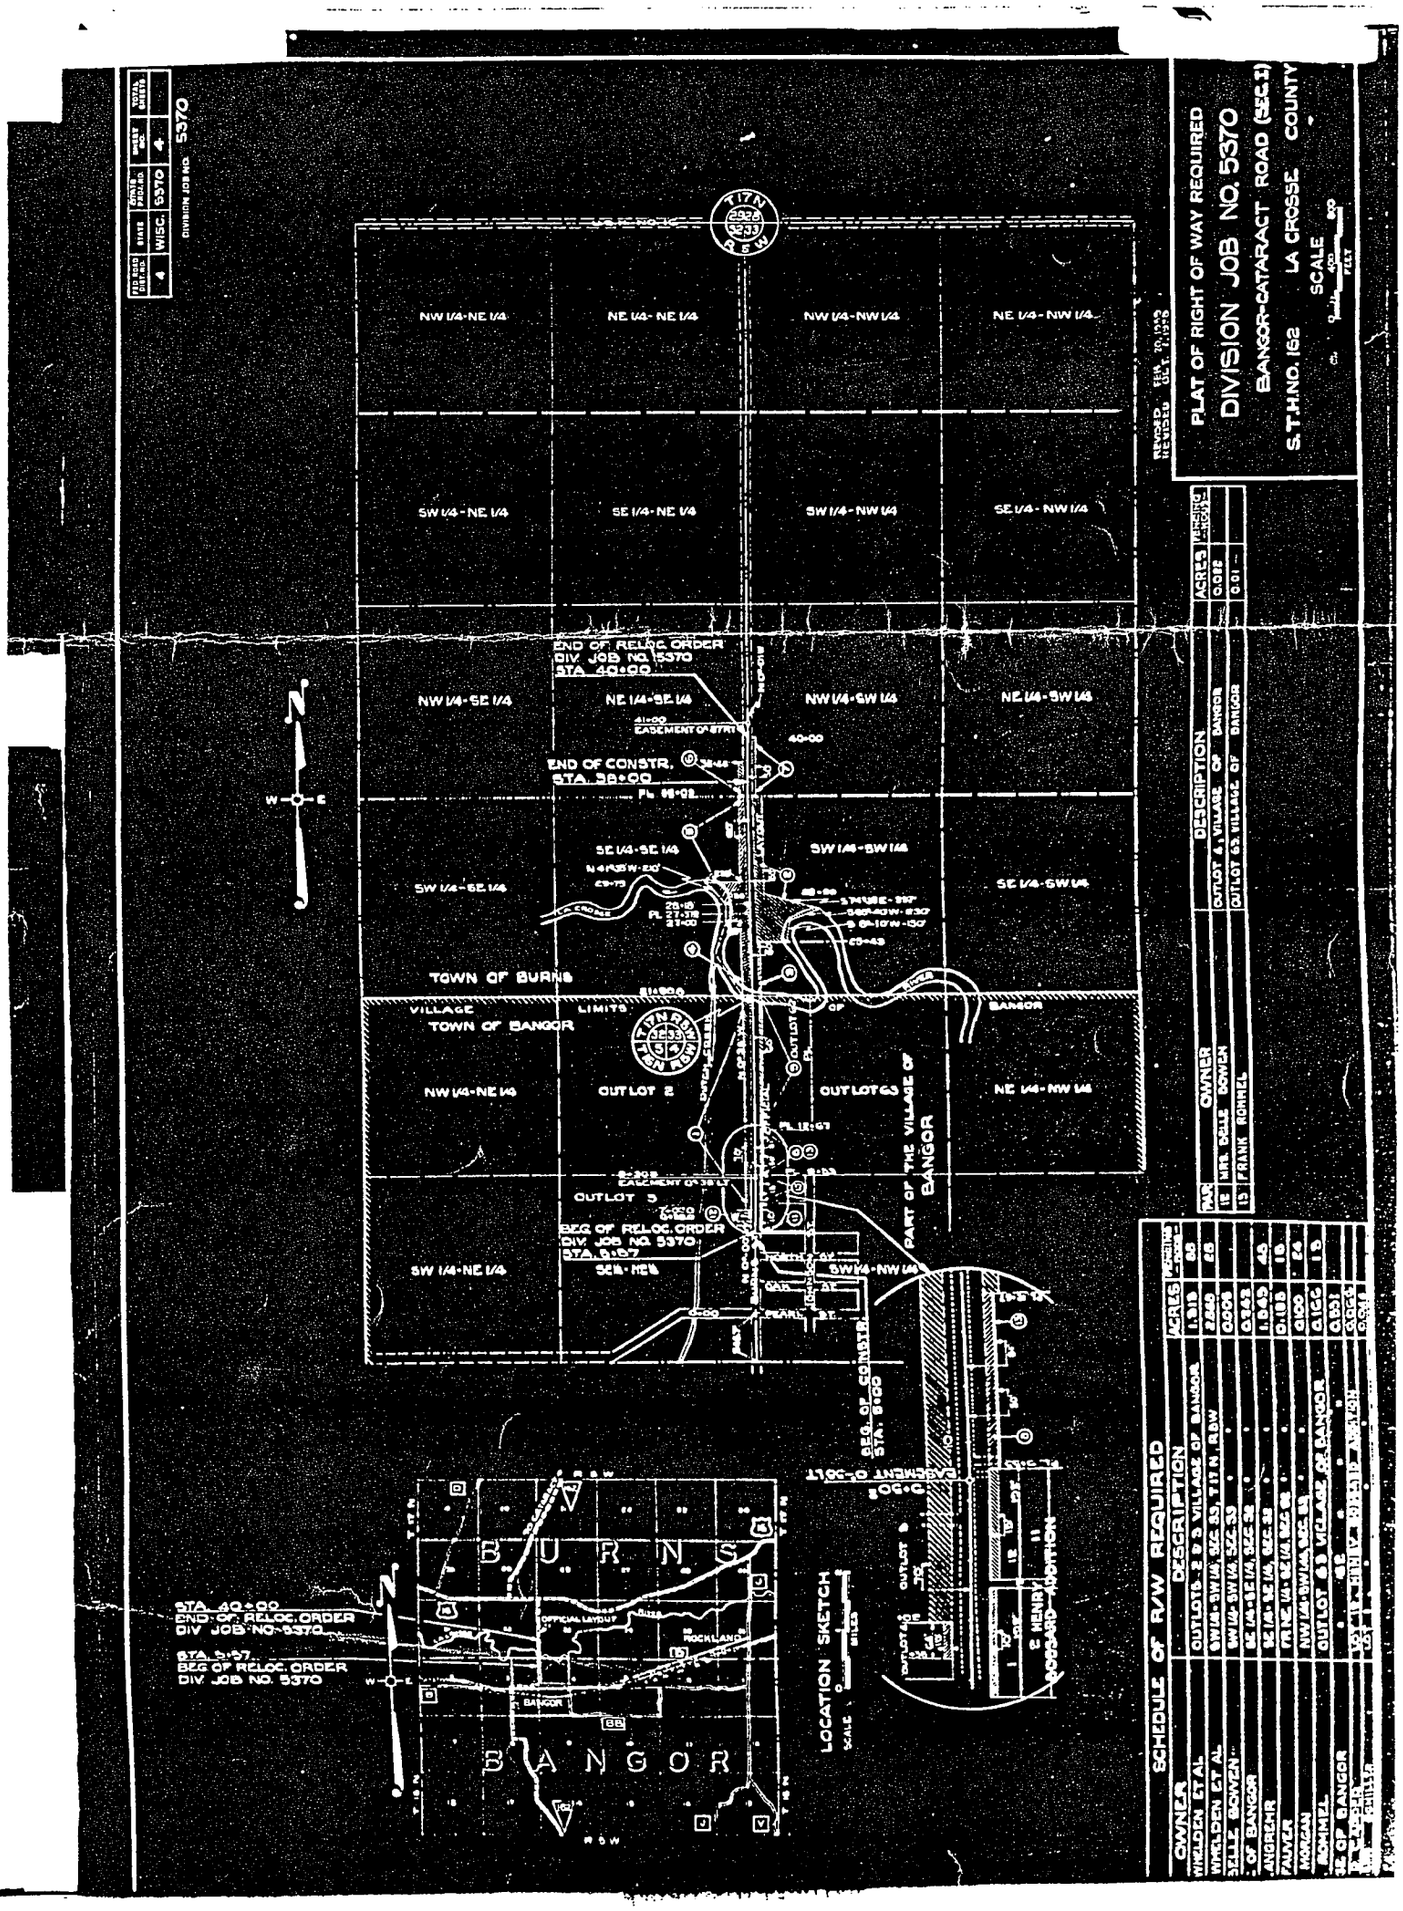
VB-55