PLAT OF SURVEY

LOT 77 OF THE ASSESSORS PLAT OF THE VILLAGE OF BANGOR, VILLAGE OF BANGOR, LA CROSSE COUNTY, WISCONSIN

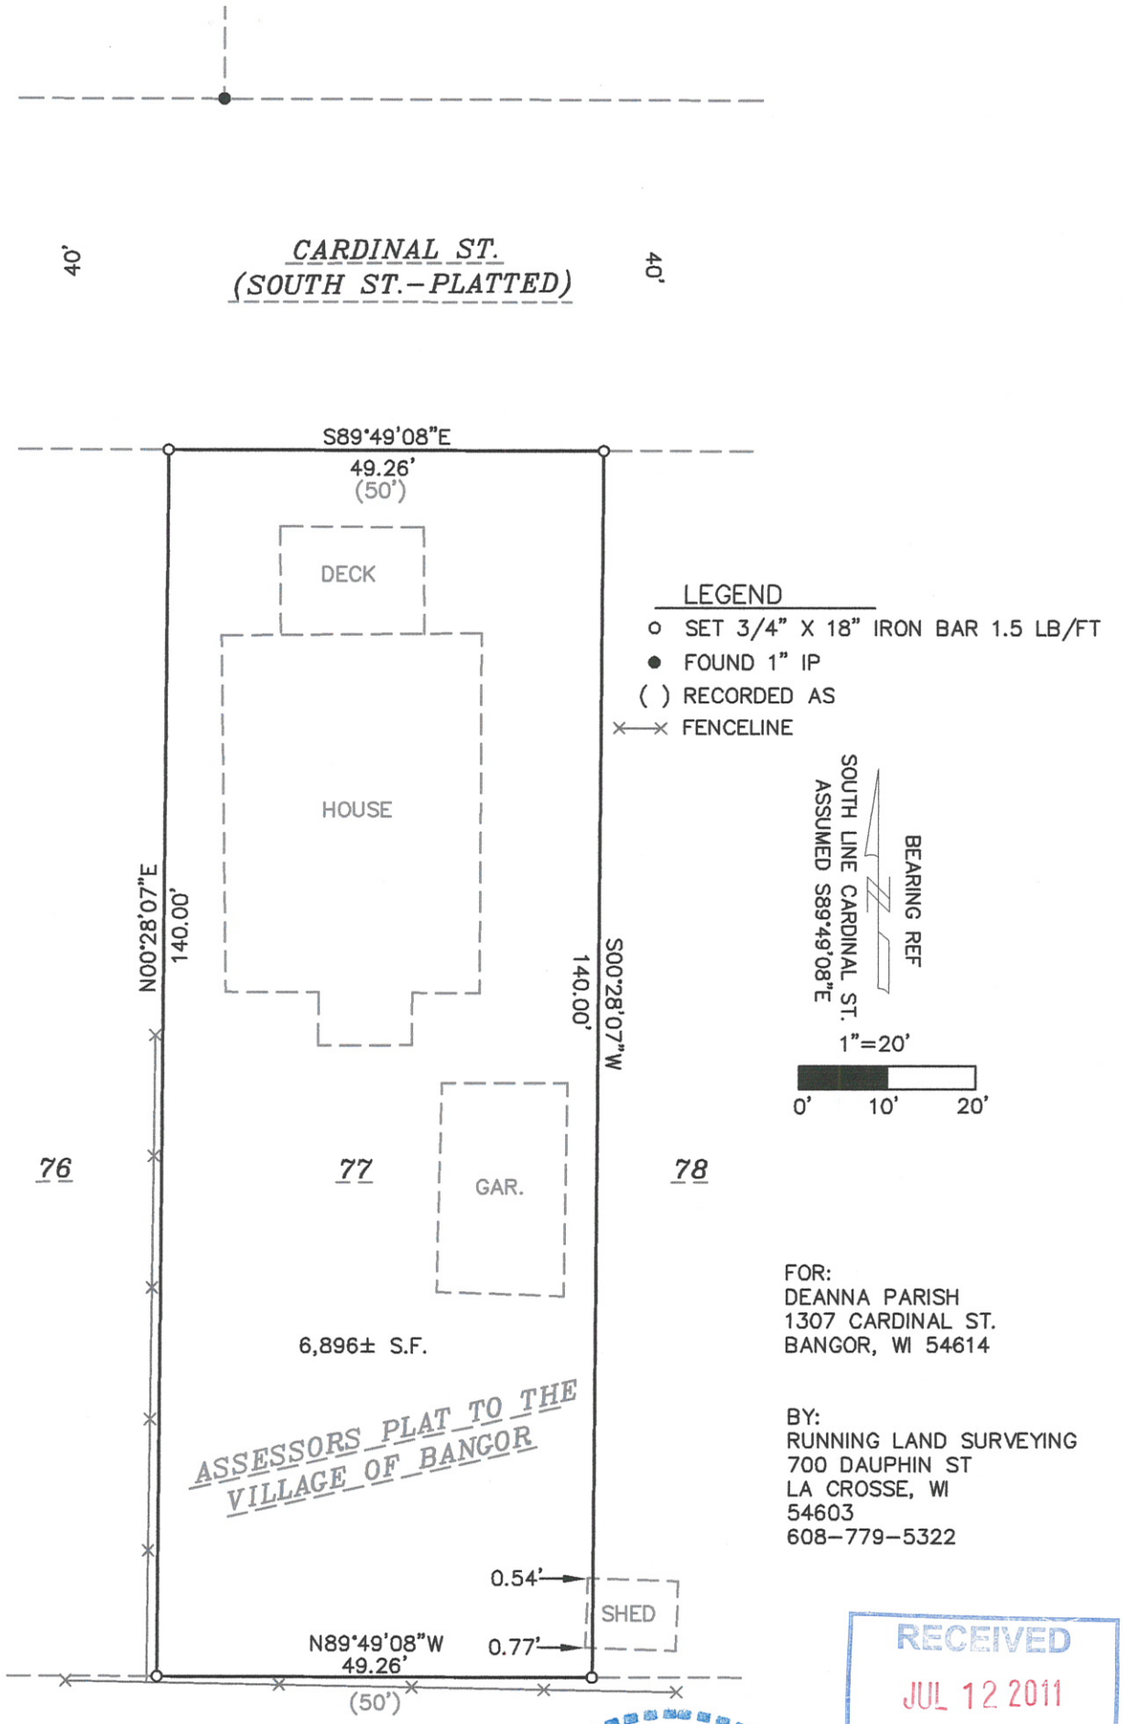

FOR:
DEANNA PARISH
1307 CARDINAL ST.
BANGOR, WI 54614

BY:
RUNNING LAND SURVEYING
700 DAUPHIN ST
LA CROSSE, WI
54603
608-779-5322

RECEIVED
JUL 12 2011
COUNTY SURVEYOR'S OFFICE

I, CHRISTIAN J. RUNNING, RLS 2558, HEREBY CERTIFY THAT THIS SURVEY IS CORRECT TO THE BEST OF MY KNOWLEDGE AND BELIEF.

CHRISTIAN J. RUNNING
RLS 2558
6/09/11

WISCONSIN
CHRISTIAN J. RUNNING
S-2558
LA CROSSE, WISCONSIN
LAND SURVEYOR