R-15

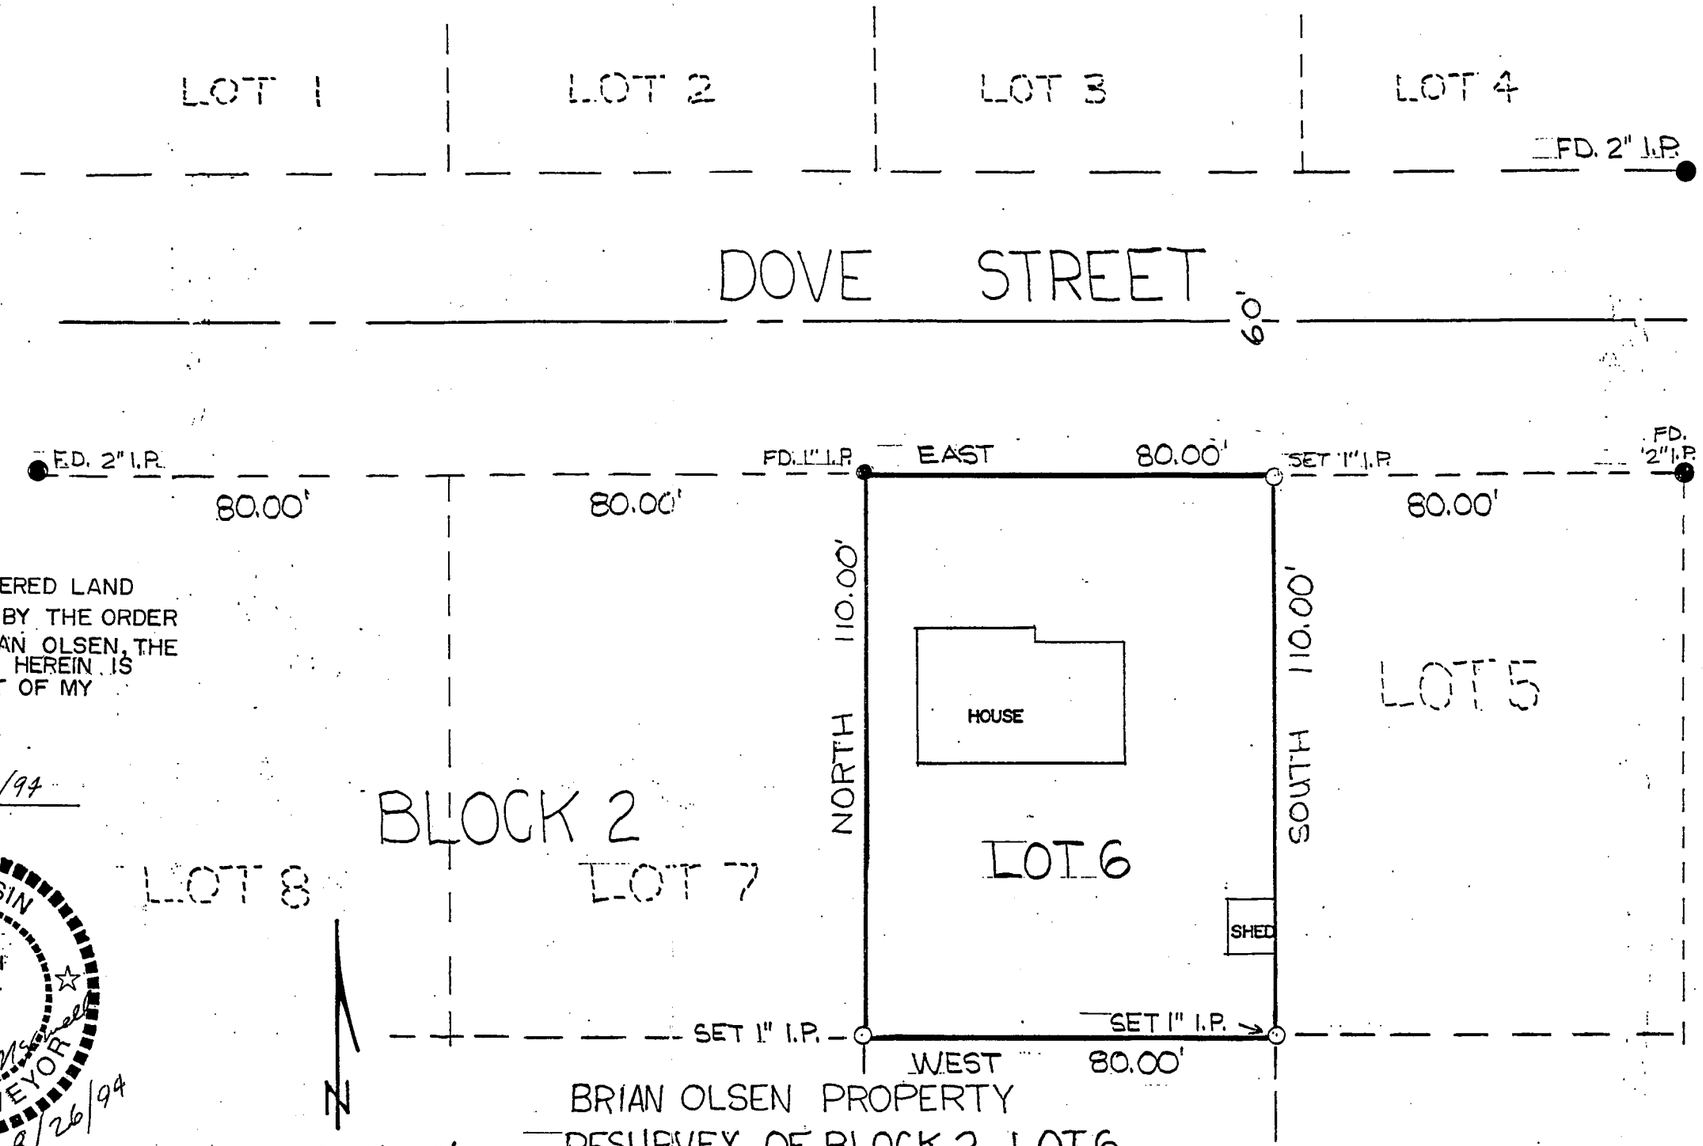

SURVEYOR'S CERTIFICATE

I, RODNEY H. MAXWELL, REGISTERED LAND SURVEYOR, HEREBY CERTIFY THAT BY THE ORDER OF AND BY THE DIRECTION OF BRIAN OLSEN, THE SURVEY SHOWN AND REPRESENTED HEREIN IS ACCURATE AND TRUE TO THE BEST OF MY KNOWLEDGE AND BELIEF.

Rodney H. Maxwell 8/26/94

Rodney H. Maxwell R.L.S.# 1826
MAXWELL SURVEYING
211 S. WATER STREET
SPARTA, WISCONSIN

WISCONSIN
RODNEY H MAXWELL
S - 1826
Sparta
Wis
LAND SURVEYOR

Rodney H. Maxwell 8/26/94

SCALE 1"=30'

BRIAN OLSEN PROPERTY
RESURVEY OF BLOCK 2, LOT 6,
HUMMINGBIRD HEIGHTS ADDITION
LOCATED IN PART OF THE SE 1/4 of the NE 1/4 of SEC. 36, T17N, R5W, LACROSSE, CO. WI.