NOTE: THE CENTERLINE OF COMMERCIAL STREET (COUNTY ROAD "J") AND THE NORTH-SOUTH 1/4 LINE CONVERGE AT THE CENTER OF SECTION.

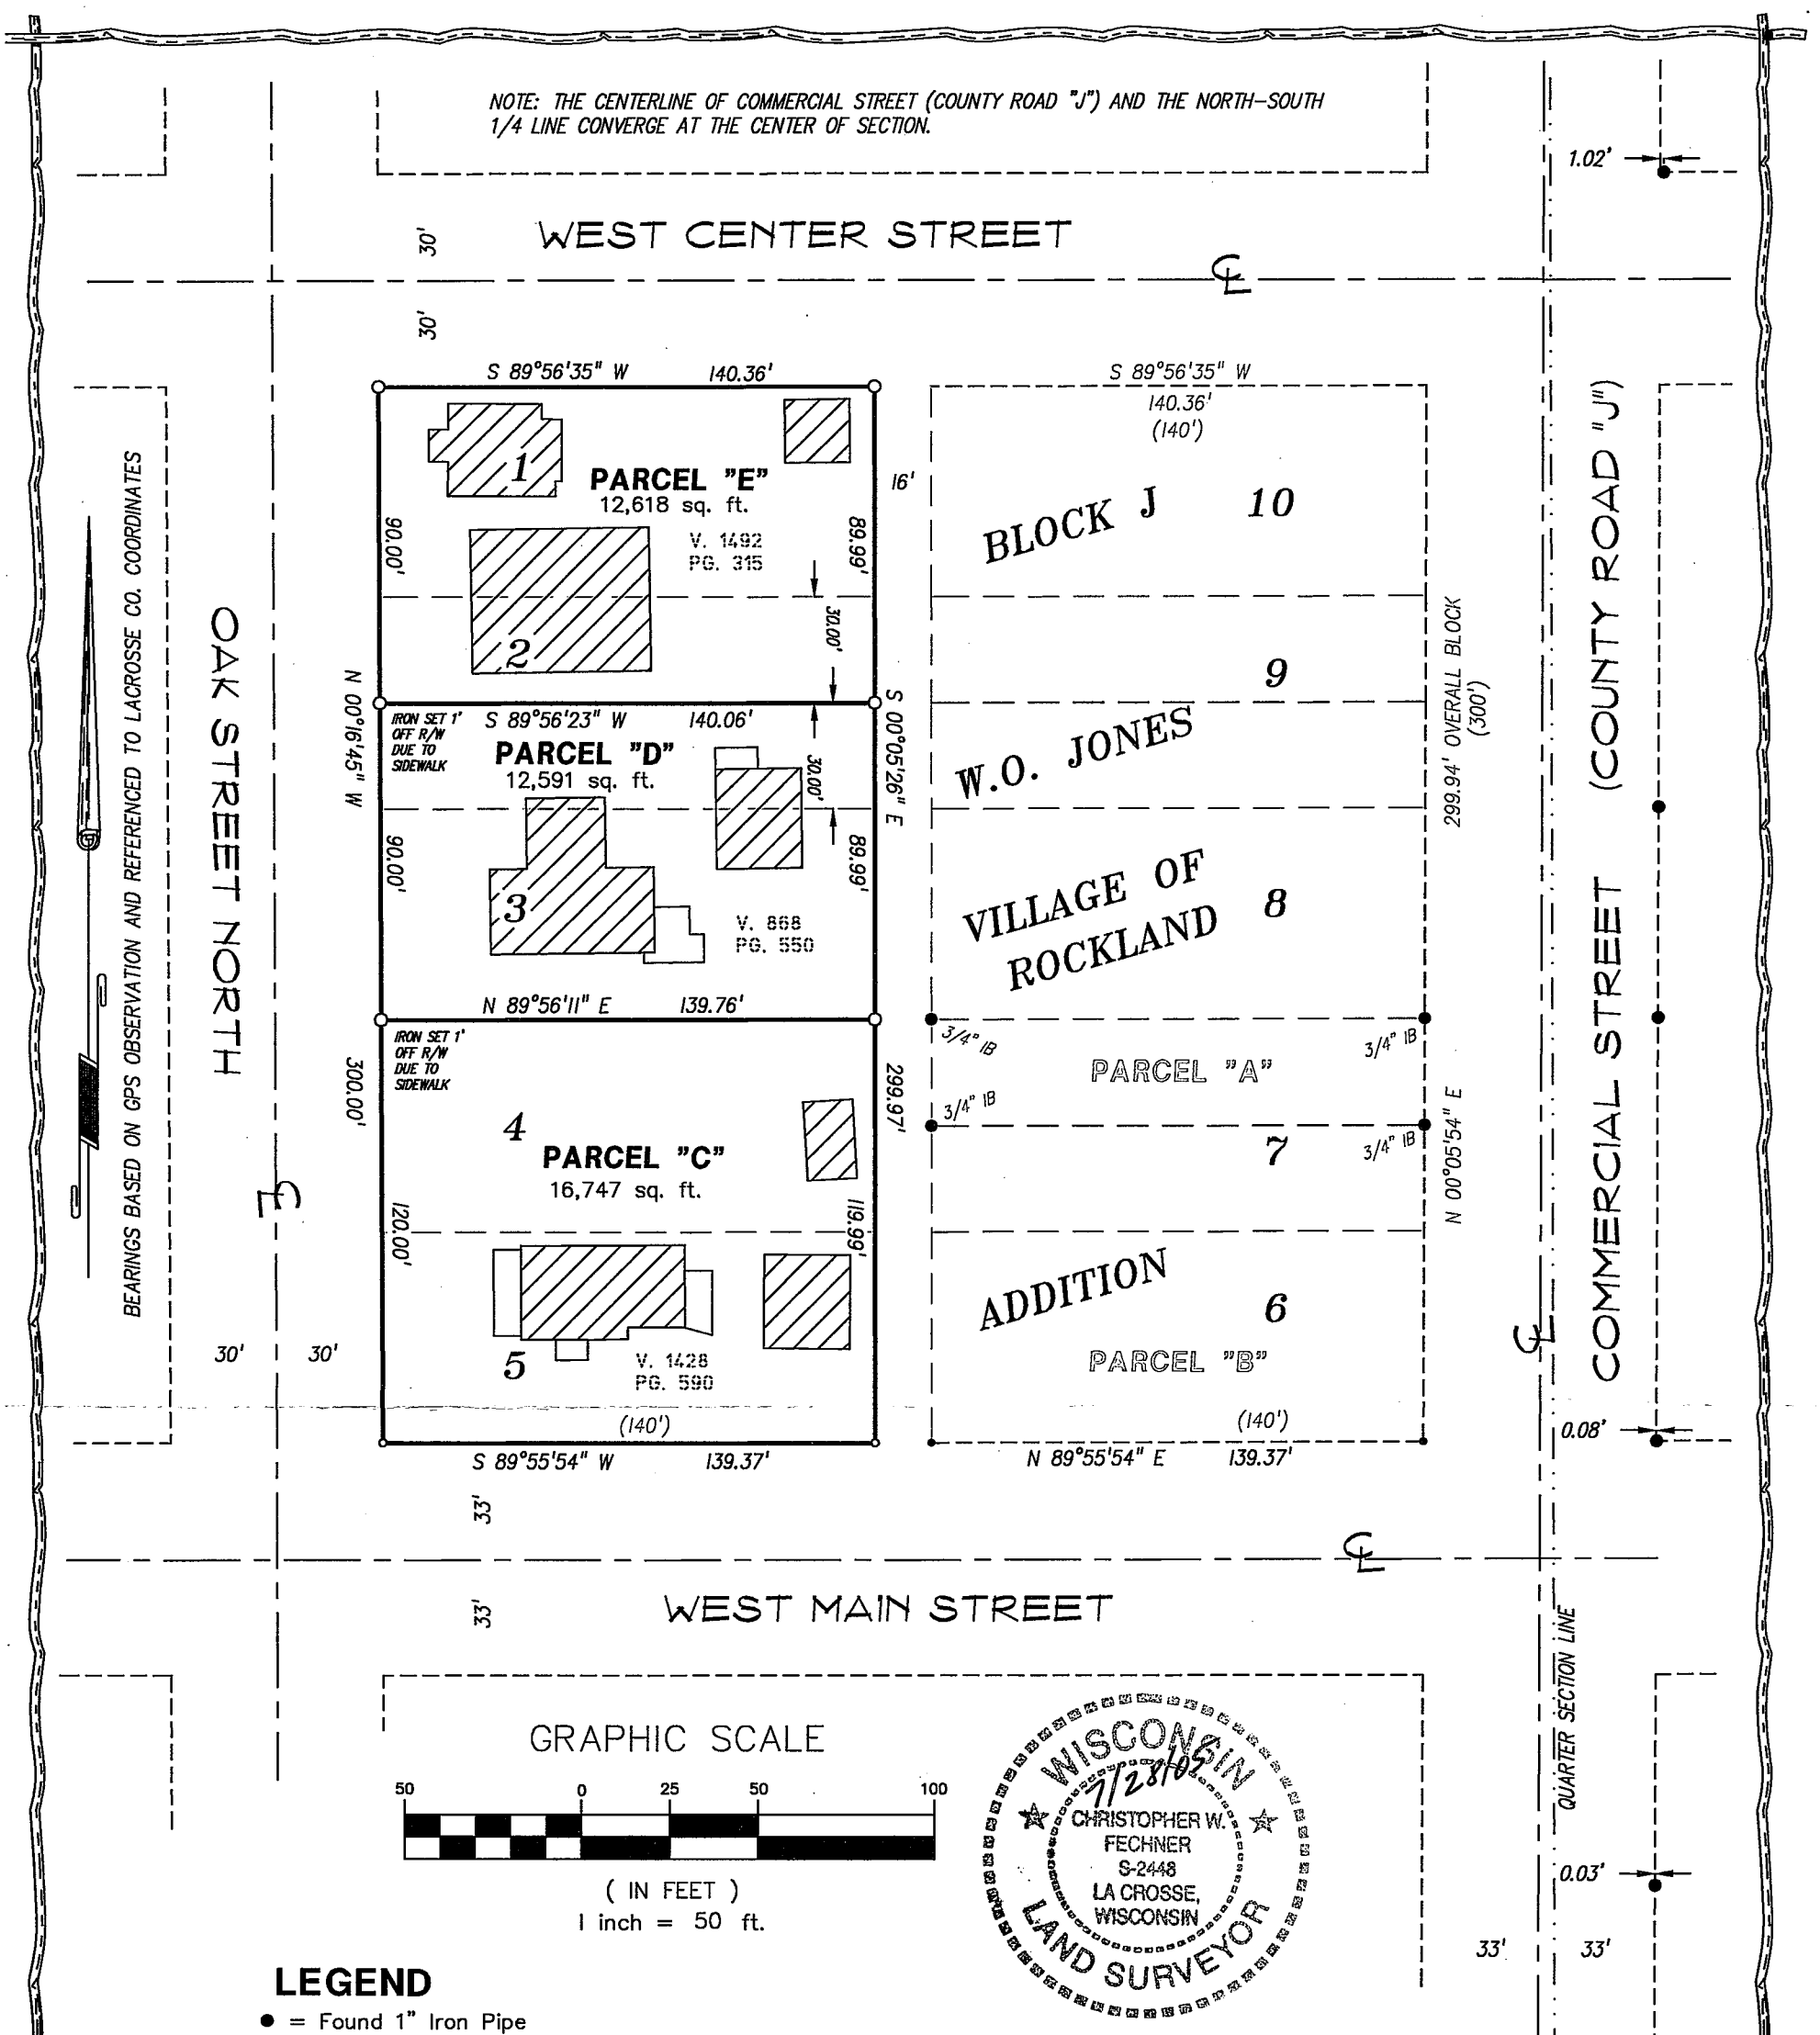

GRAPHIC SCALE

50 0 25 50 100

(IN FEET)
1 inch = 50 ft.

WISCONSIN
7/28/05
CHRISTOPHER W. FECHNER
S-2448
LA CROSSE, WISCONSIN
LAND SURVEYOR

LEGEND

- ● = Found 1" Iron Pipe (unless stated otherwise)
- O = Set 3/4" x 24" Iron Bar (1.50 lb/lin. ft.)
- ——— = Boundary of this survey
- — — — = Centerline
- ( ) = Recorded dimensions
- —U—U—U— = Utility lines
- —x—x—x— = Fence line
- o = Set Drill Hole
- • = Found Drill Hole

SURVEYOR'S CERTIFICATE

I, Christopher W. Fechner, Registered Land Surveyor, hereby certify that the survey shown and represented above is accurate and true to the best of my knowledge and belief and that there are no encroachments other than those shown.

Christopher W. Fechner RLS 2448

SURVEY FOR

OLSON, HOLUB & WELLS

LOTS 1 THRU 5, BLOCK J W.O. JONES ADDITION VILLAGE OF ROCKLAND OAK AVENUE NORTH	DRAWN BY: CF	DATE: 7/28/05
	REVISED BY:	DATE:
	SCALE: 1" = 50'	
SHEET 1 OF 2	PROJECT NO.: 5312A	FIELD CREW: ZD JG KK

COULEE REGION LAND SURVEYORS, INC.
917 SO. 4TH STREET - P.O. BOX 1954
LA CROSSE, WISCONSIN 54601
PHONE (608) 784-1614 FAX (608) 784-1408

RECEIVED
SEP 22 2005
COUNTY SURVEYOR'S OFFICE

R-30